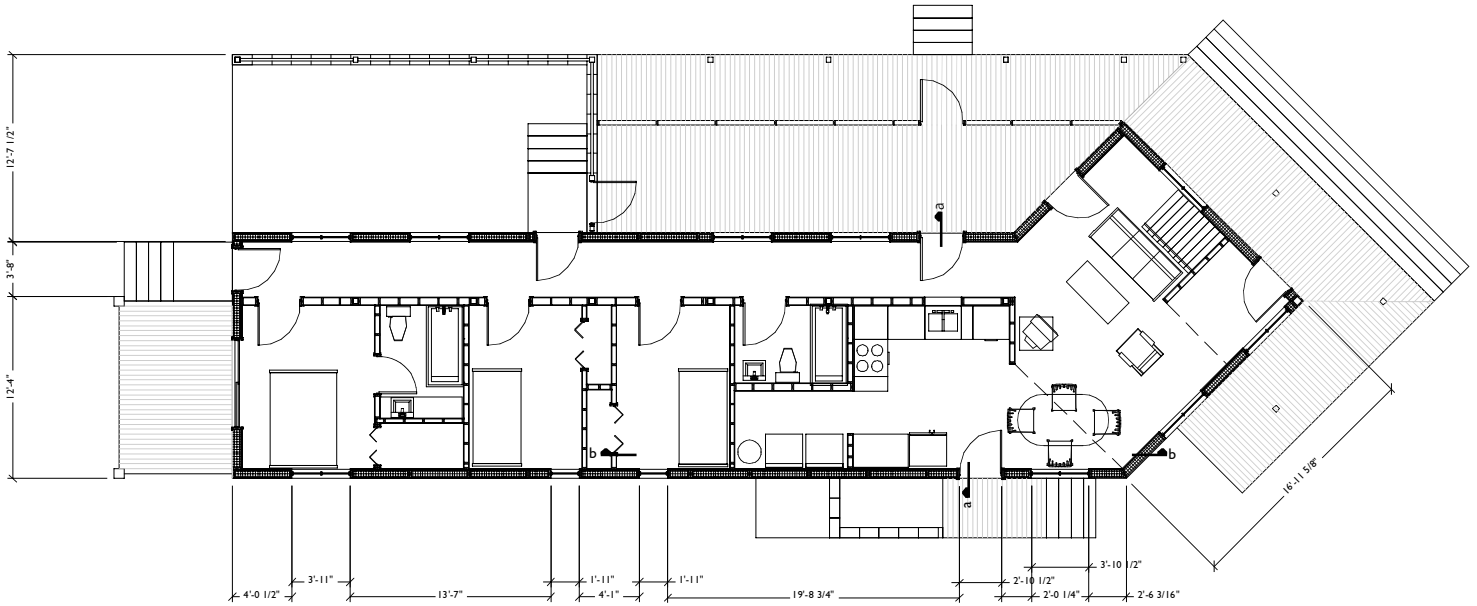

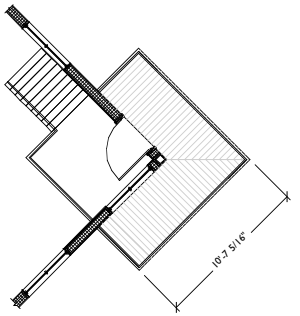

plan

1/4" = 1'

a residence for chattanooga neighborhood enterprise

Timothy Morgan Architecture 471 Professor David Fox December 9, 1997